Sheridan WYOMING

Building Department

# Typical Deck Design

Revised 6/16

***ITEMS IN RED ARE REQUIRED INFORMATION***

*Existing Structure*

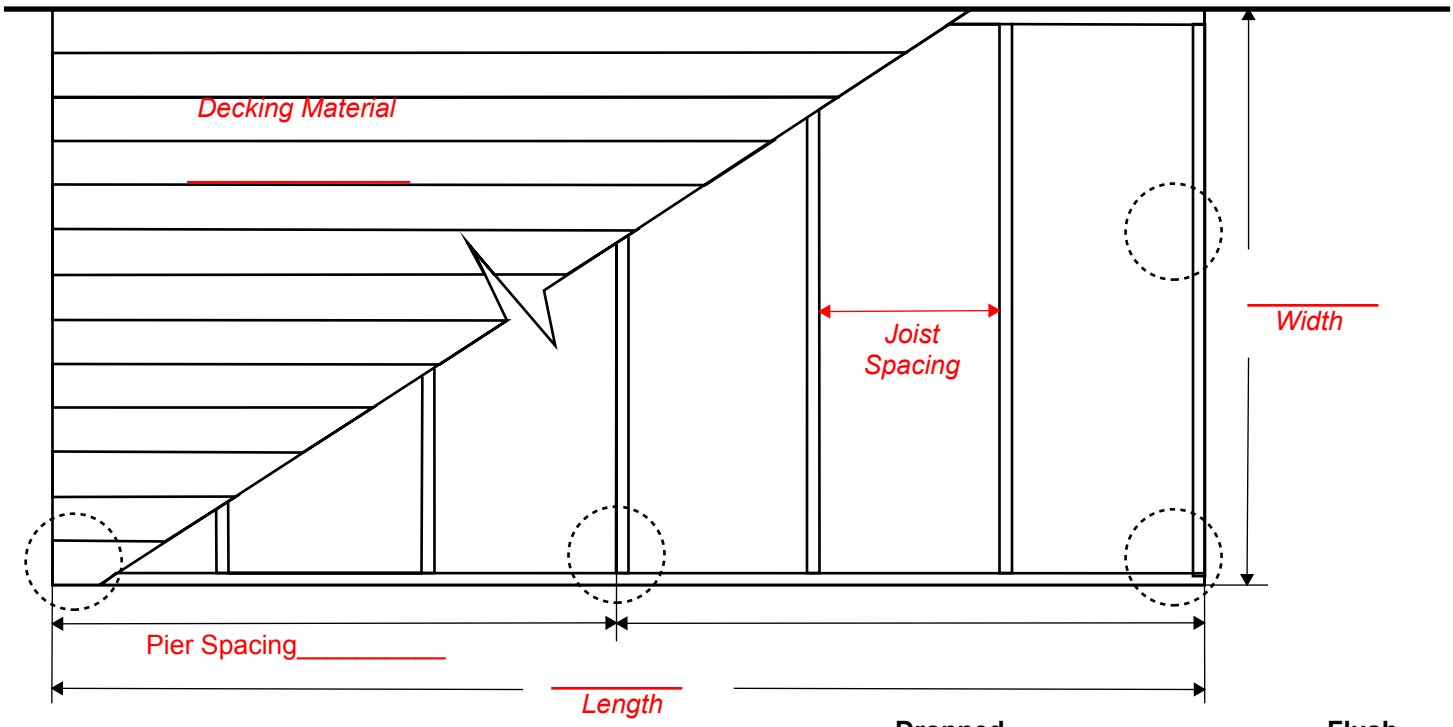


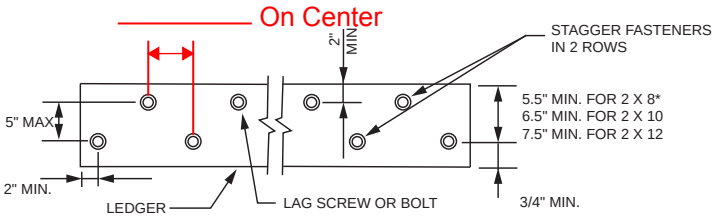


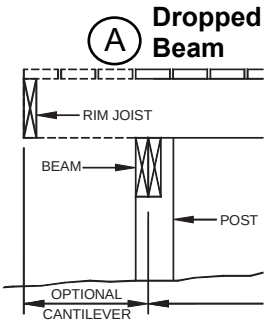

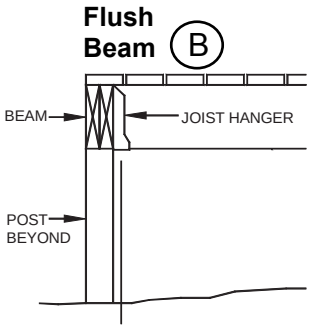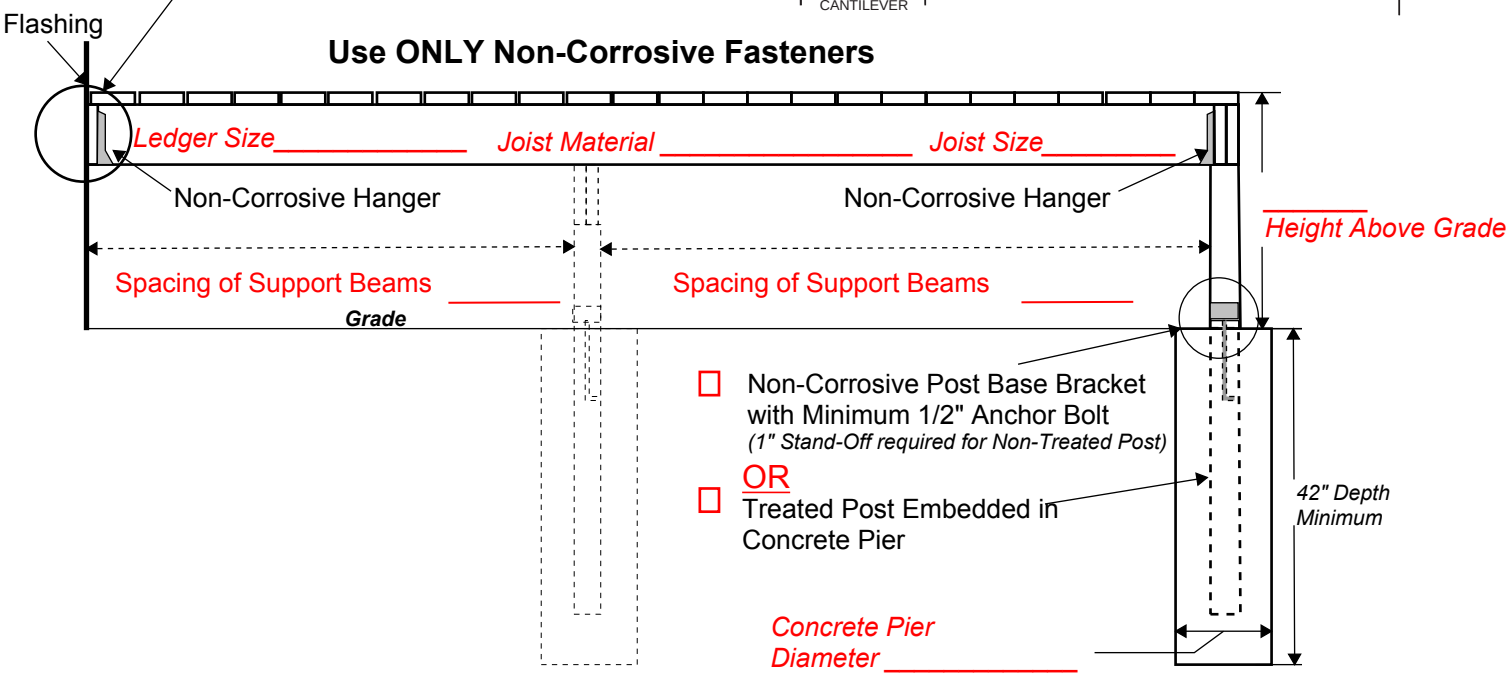
Beam Method
( A or B )